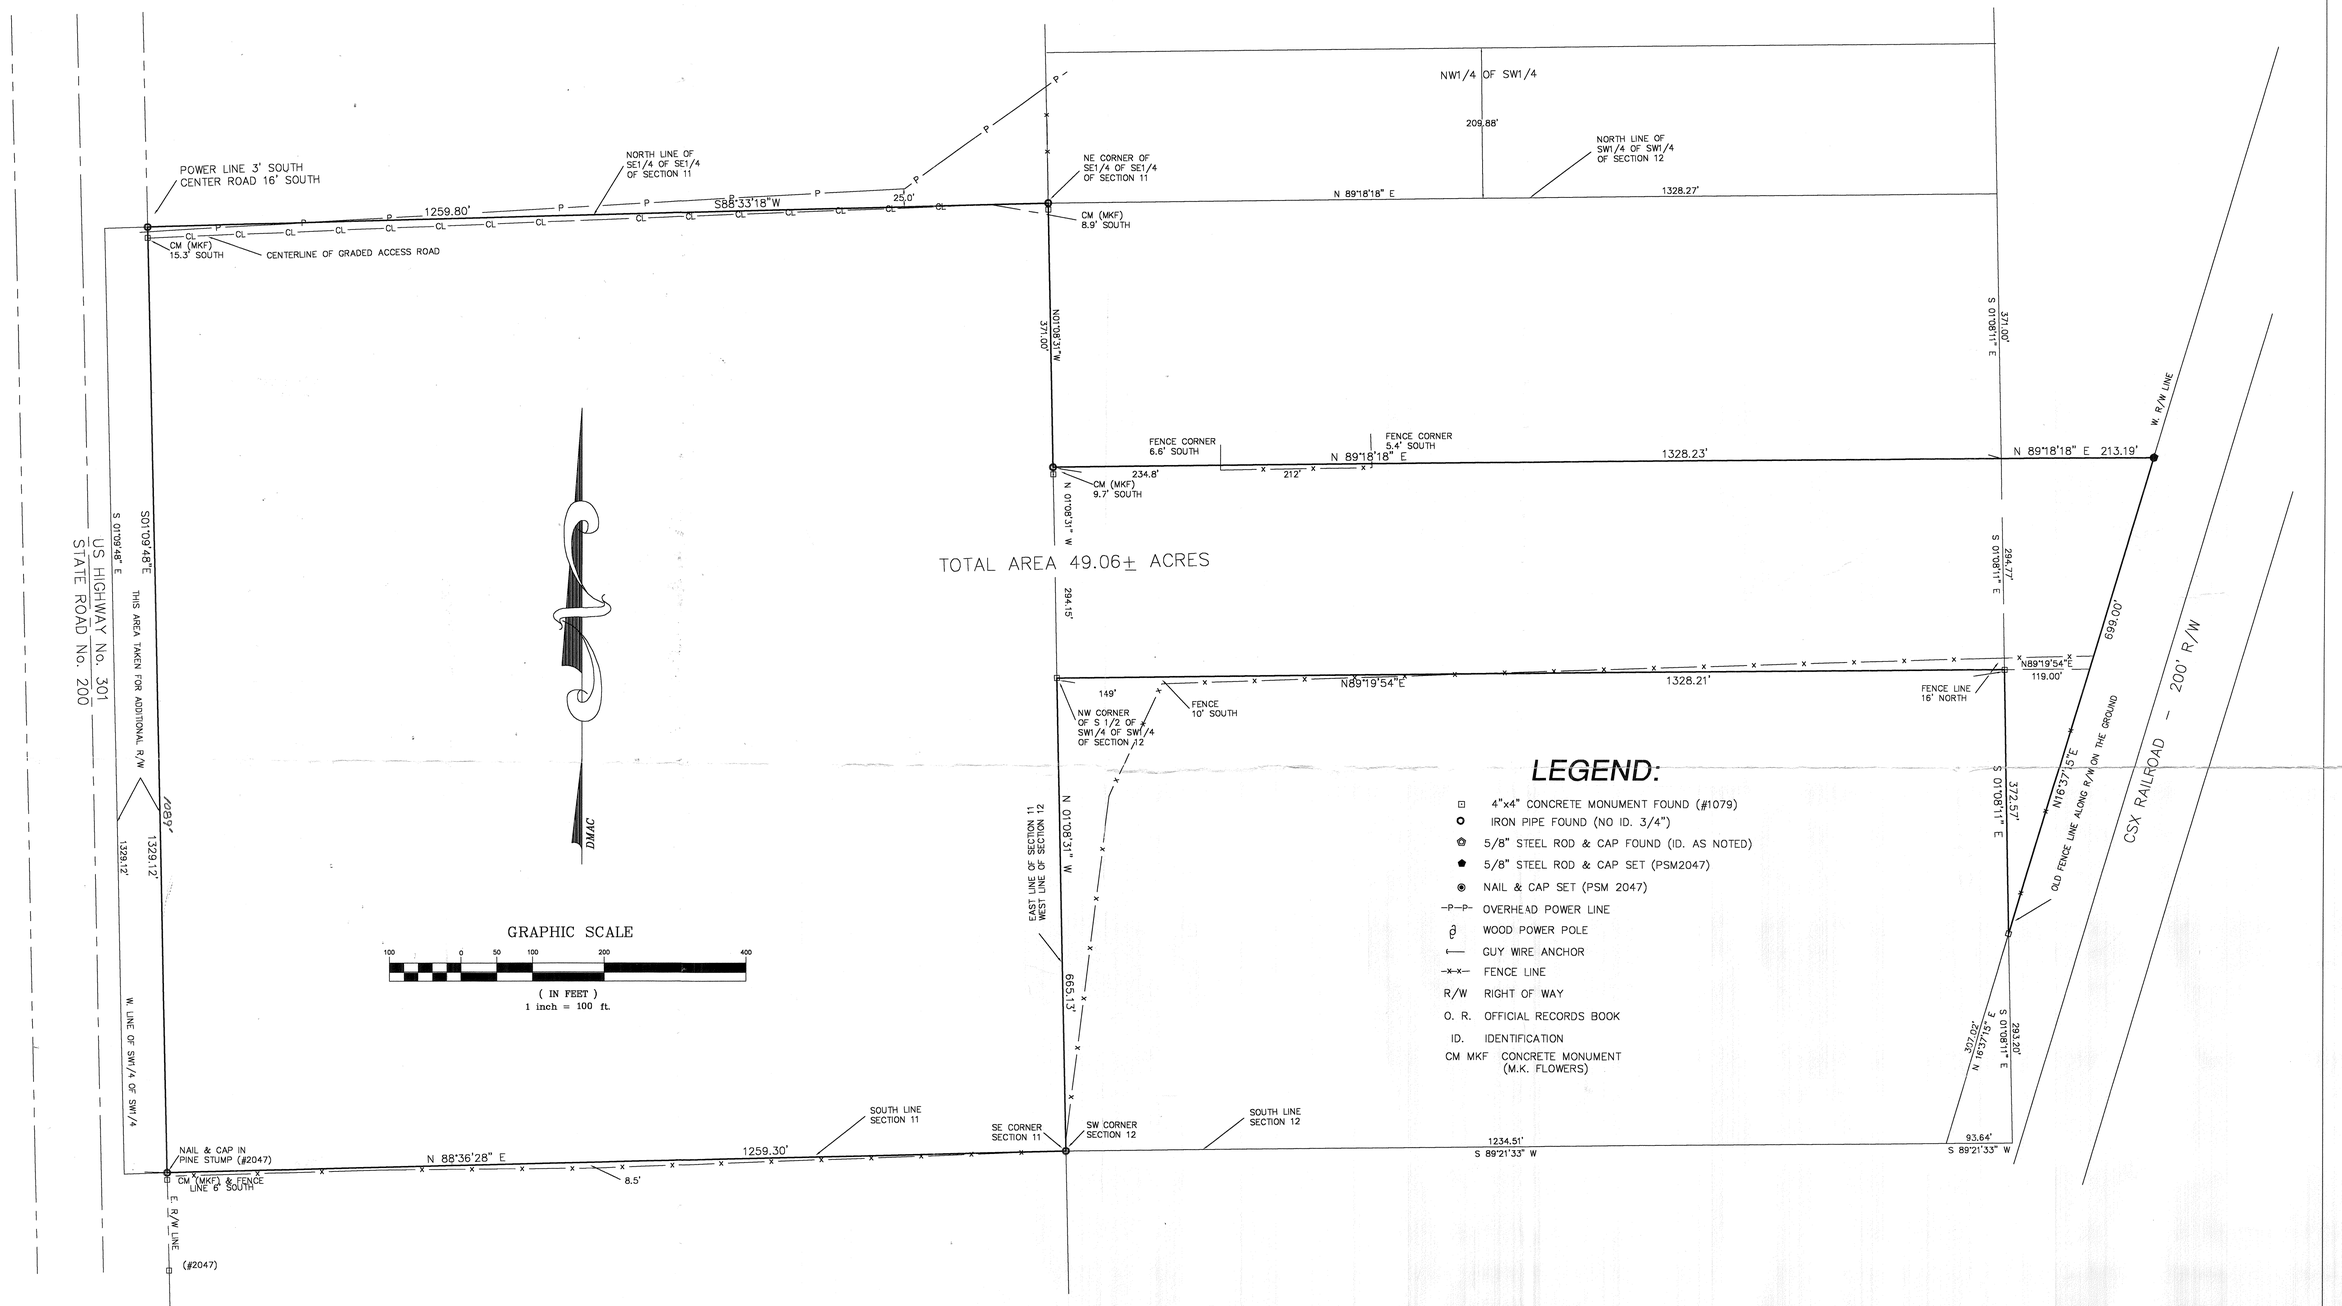

LEGEND:

- 4"x4" CONCRETE MONUMENT FOUND (#1079)
- IRON PIPE FOUND (NO ID. 3/4")
- 5/8" STEEL ROD & CAP FOUND (ID. AS NOTED)
- 5/8" STEEL ROD & CAP SET (PSM2047)
- NAIL & CAP SET (PSM 2047)
- OVERHEAD POWER LINE
- WOOD POWER POLE
- GUY WIRE ANCHOR
- FENCE LINE
- R/W RIGHT OF WAY
- O. R. OFFICIAL RECORDS BOOK
- ID. IDENTIFICATION
- CM MKF CONCRETE MONUMENT (M.K. FLOWERS)

DESCRIPTION:

(SEE ATTACHED DESCRIPTION AS FURNISHED):

1. BEARINGS SHOWN HEREON BASED ON AN ASSUMED BEARING OF N 1°08'31" W ALONG THE SECTION LINE BETWEEN SECTIONS 11 AND 12 FROM A PREVIOUS SURVEY BY THIS OFFICE.

2. PROPERTY SHOWN ON THIS SURVEY IS LOCATED IN FLOOD ZONES A AND C. SEE COMMUNITY PANEL NUMBER 120001-0175-A.

CERTIFIED TO:

BEN CAMPEN

JOHNSON and MacLEAN, INC.
SURVEYING AND MAPPING - LB#2752
412 N.E. 16TH AVENUE * SUITE 100
Gainesville, Florida - 32601
phone (352) 375-1994

BOUNDARY SURVEY
SITUATED IN SECTION 11 AND 12, TOWNSHIP 8 SOUTH, RANGE 21 EAST, ALACHUA COUNTY, FLORIDA

JM - 05 - 4013

scale 1"= 100'	names	dates
drawn	DMAC	2/10/05
checked	DRJ	2/12/05
revised	DMAC	5/10/05
revised		
revised		
revised		
revised		

"NOT VALID WITHOUT THE SIGNATURE AND THE ORIGINAL RAISED SEAL OF A FLORIDA LICENSED SURVEYOR AND MAPPER"

BY: _____ SURVEYOR
DONALD A. MacLEAN
Florida Registered Certificate Number 2047
DATE FIELD WORK COMPLETE: MAY 10, 2005

JOB NUMBER CAMPWLDO
DRAWING NO. CAMPWLDO.DWG
FIELD NOTES FILE
SHEET 1 OF 1

D:\dwg\24x36.dwg 05/18/02 05:49:08 PM EDT